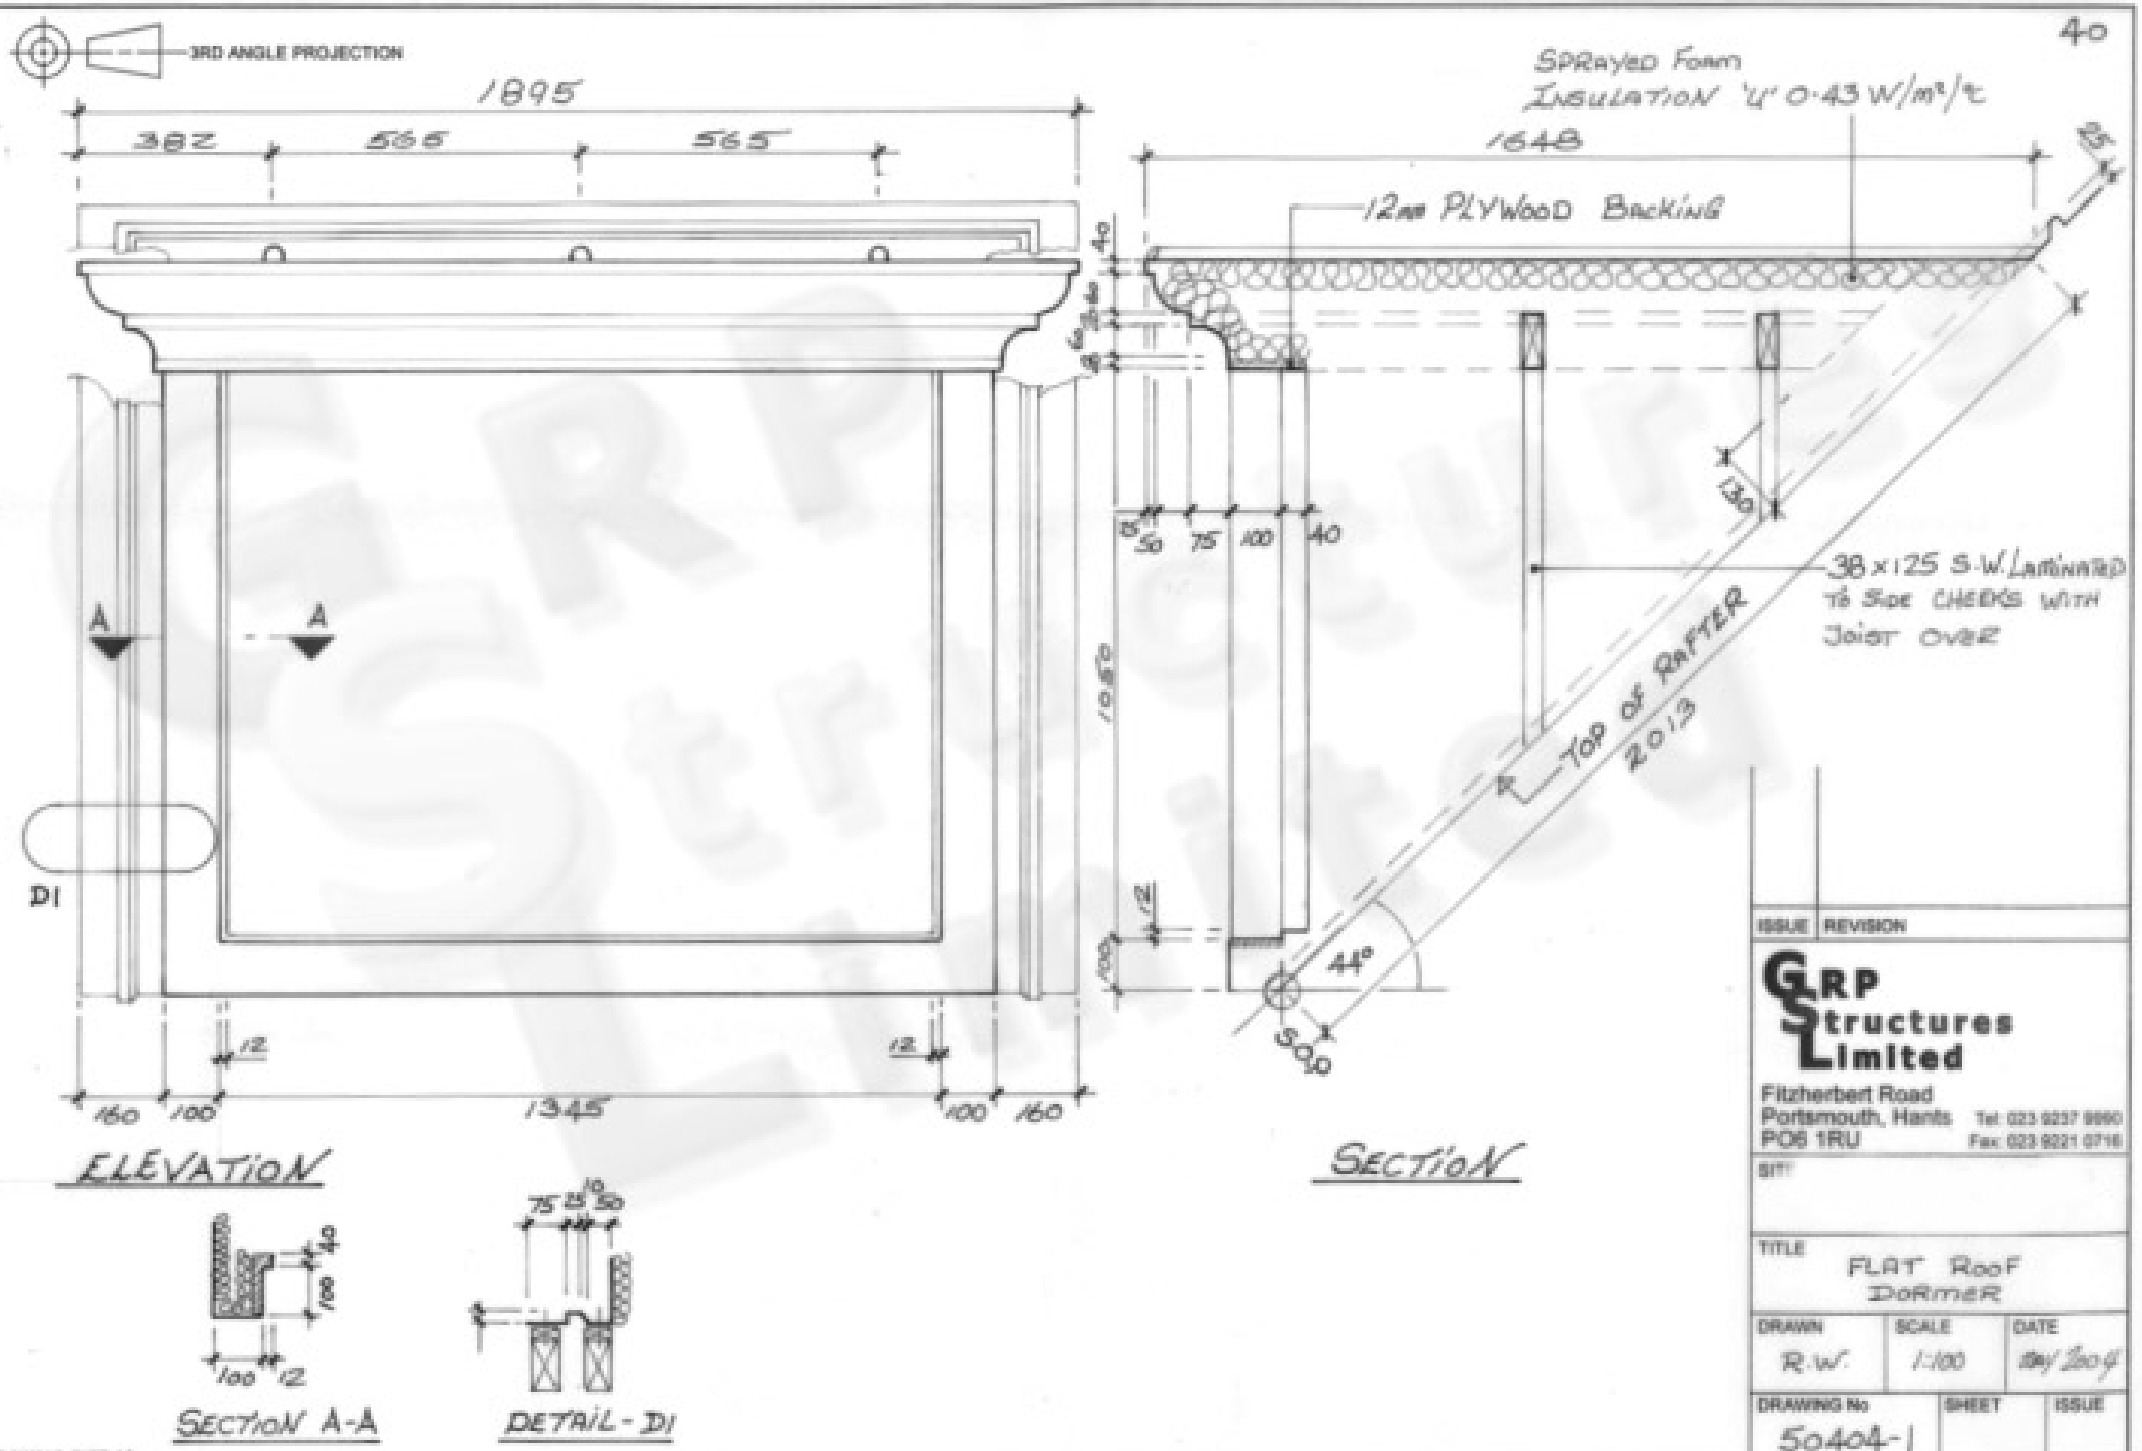
3RD ANGLE PROJECTION
1895
382
565
565
A
A
D1
12
12
160
100
1345
100
160
ELEVATION
SECTION A-A
DETAIL - D1
75
15
10
50
SPRAYED FOAM
INSULATION 'U' 0.43 W/m²/°C
1648
25
12mm PLYWOOD BACKING
40
15
50
75
100
40
130
38 x 125 S.W. LAMINATED
TO SIDE CHEEKS WITH
JOIST OVER
TOP OF RAFTER
2013
44°
300
12
100
SECTION
ISSUE
REVISION
GRP Structures Limited
Fitzherbert Road
Portsmouth, Hants
PO6 1RU
Tel: 023 9237 9990
Fax: 023 9221 0716
SITE
TITLE
FLAT ROOF
DORMER
DRAWN
R.W.
SCALE
1:100
DATE
May 2004
DRAWING No
50404-1
SHEET
ISSUE
DRAWING SIZE A3